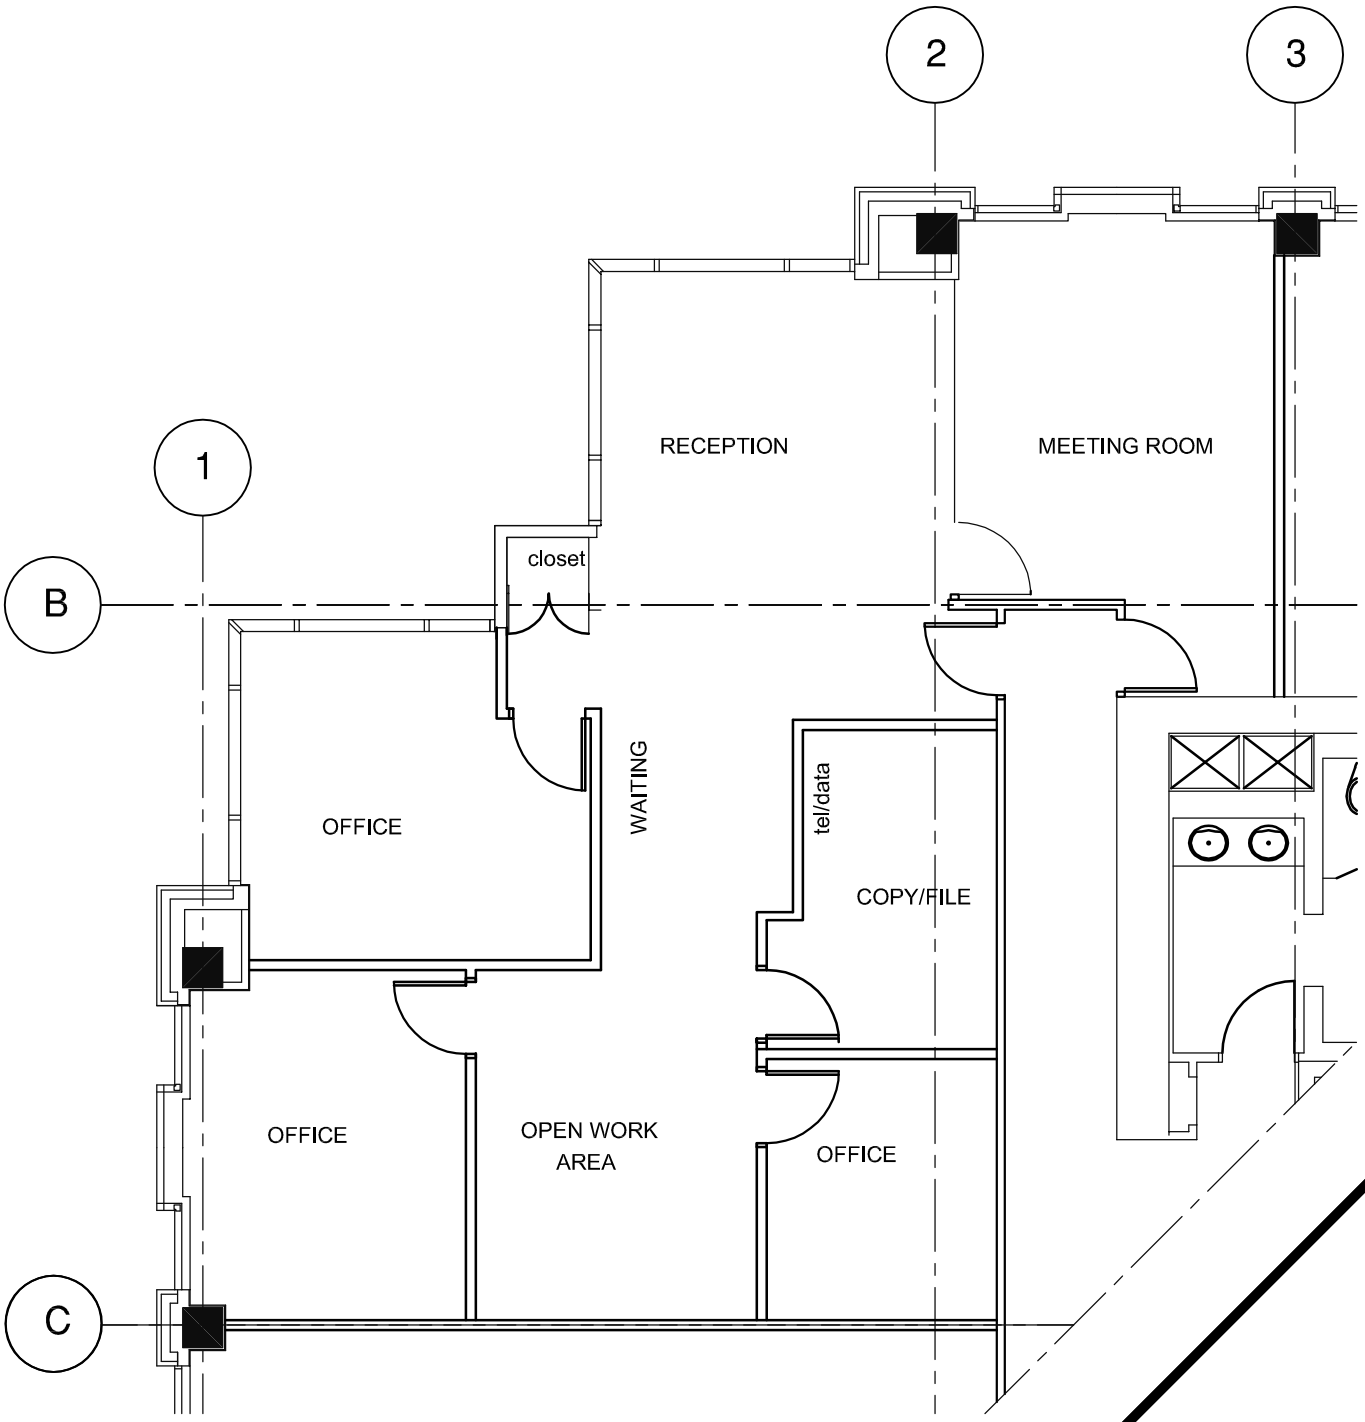

EXISTING FLOOR PLAN

SCALE: 1/8" = 1'-0"

PAR Design
4810 Oaktree Court
Burnaby, BC V5G 4K9
Phone: (778) 227-7273

DRAWING NAME: 19th FLOOR OPTIONS

DATE: Feb 1/15

SCALE: 1/8" = 1'-0"

DRAWING NUMBER: EX